POWER PLAN
SCALE: 1/4" = 1'-0"

SOCKETS TECHNICAL SPECIFICATION

TAG	IMAGE	NAME	FINISHES	Q-TY
SC-1		LUTRON	STUCCO	29
SC-2		LUTRON	STONE	15
SC-3		LUTRON	METALL	30
SC-4		T.B.D.	IN FURNITURE	10
SC-5		T.B.D.	TECH.	22
SC-6		SM-RBX-PRO-14-BLK Dual-Layer Enclosure	FOR TV	7
SC-7		T.B.D.	IN FLOOR	6

SWITCHES TECHNICAL SPECIFICATION

TAG	IMAGE	NAME	FINISHES	Q-TY
SW-1		LUTRON 1 Button		9
SW-2		LUTRON 2 Button		10
SW-3		LUTRON 4 Button		7
SW-4		Control Panel		4

ROOM SCHEDULE

№	ROOM NAME	S, FT²
01	ELEVATOR LOBBY	116.3
02	ENTRANCE HALL	169.1
03	POWDER	29.1
04	A/C	12.7
05	A/C	14.0
06	LIVING AREA	518.8
07	DINING AREA	118.3
08	FAMILY AREA	370.3
09	TERRACE 1	473.4
10	KITCHEN/ BAR	340.2
11	CHEF'S	87.5
12	PANTRY	28.4
13	SITTING/PLAYROOM	266.1
14	BEDROOM 1	180.2
15	W.I.C. 1	39.2
16	BATHROOM 1	43.1
17	BEDROOM 2	270.9
18	W.I.C. 2	62.9
19	BATHROOM 2	46.1
20	BEDROOM 3	249.6
21	W.I.C. 3	70.5
22	BATHROOM 3	98.1
23	STORAGE	83.7
24	A/C	13.4
25	MAID'S BATH	31.7
26	LAUNDRY	115.6
27	MASTER CLOSET	376.9
29	MASTER BEDROOM	363.9
30	TERRACE 2	118.7
31	MASTER BATH	185.8
TOTAL AREA		4894.6

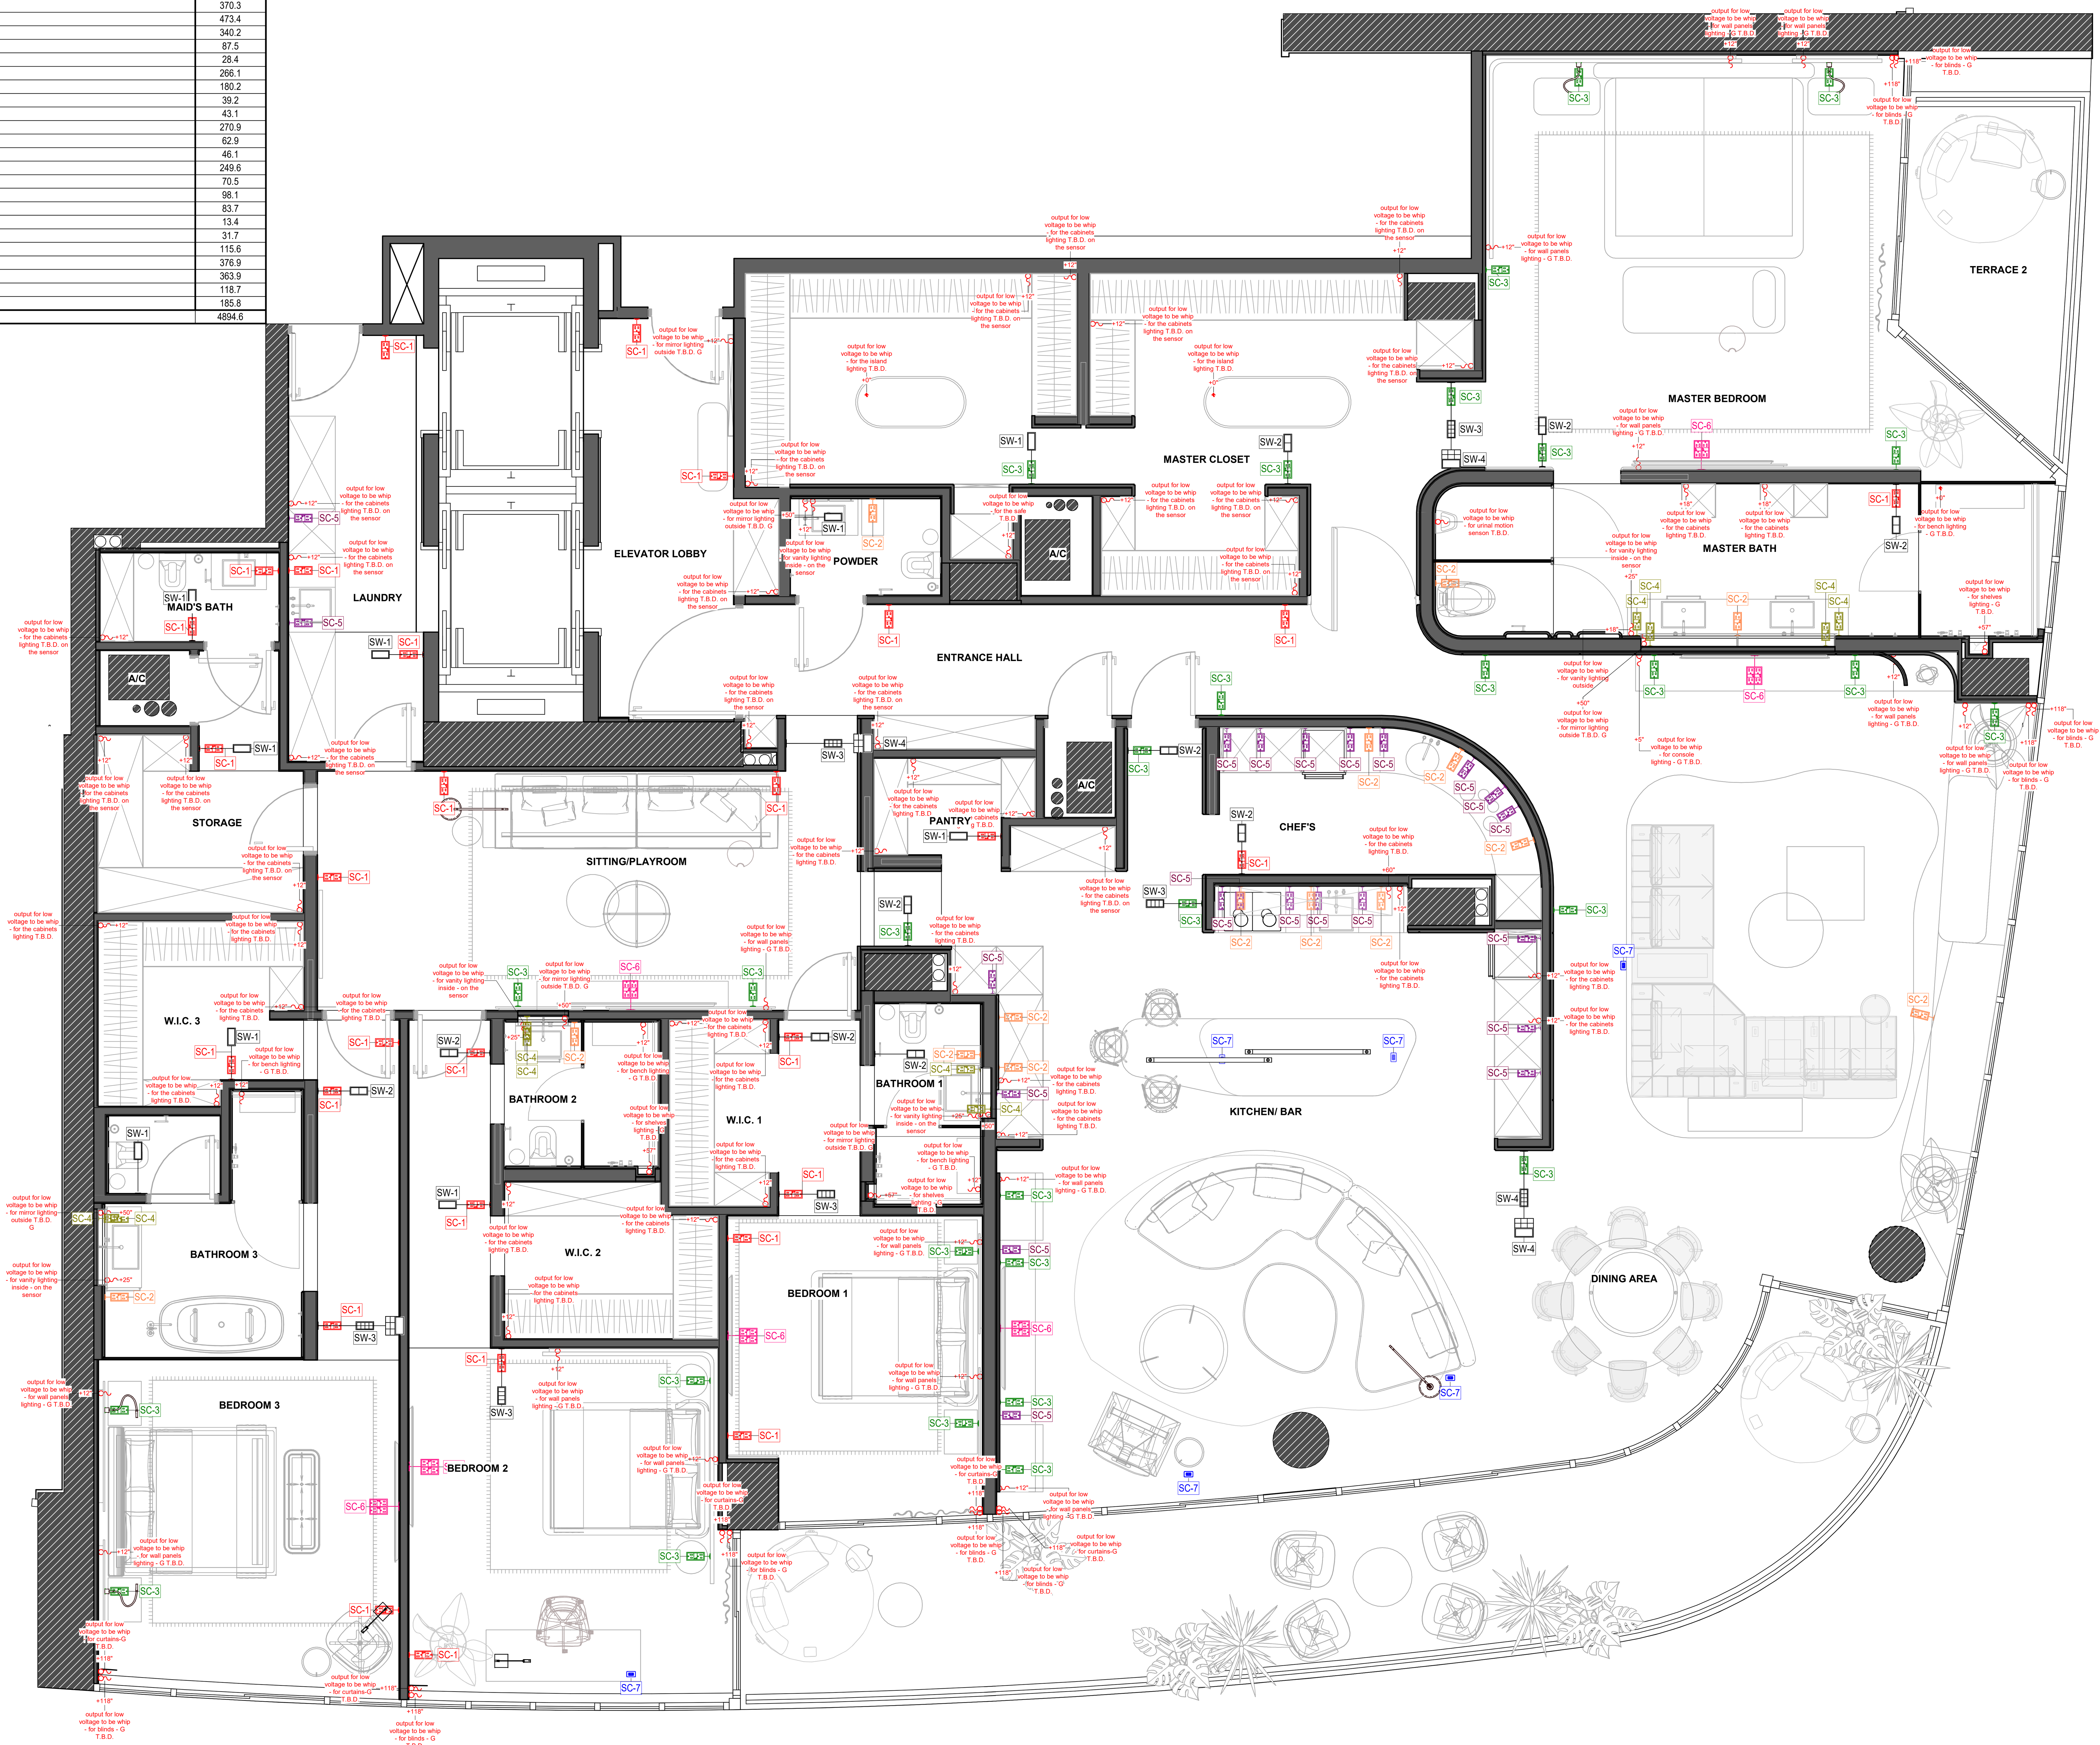

ELECTRICAL LEGEND

SYMBOL	DESCRIPTION
	OUTPUT
SC-1	TAG
EQ	EQUIVALENT (EQUAL) SIZE

ELECTRICAL NOTES

1. THE HEIGHTS OF THE OUTLETS ARE INDICATED FROM THE FINISHED FLOOR LEVEL
2. DIMENSIONS ARE GIVEN WITH FINISHING;
3. REFINEMENTS ON THE BINDINGS OF ELECTRICAL EQUIPMENT, SEE SECTIONS;
4. DO NOT FIX THE WIRES, LEAVE THE TAIL 5'-0";
5. THE BINDING OF ELECTRICAL EQUIPMENT IS READ FROM THE GEOMETRIC CENTER OF THE OUTLET OR SWITCH;
6. THE FINAL BINDING OF OUTLETS AND SWITCHES SHOULD BE SPECIFIED AFTER THE DEVELOPMENT AND ORDERING OF CABINET FURNITURE;
7. THE NUMBER AND PLACEMENT OF LEADS FOR ADDITIONAL EQUIPMENT SHOULD BE CHECKED WITH SUPPLIERS.
8. ALL OUTPUTS IN THE CORNERS WITHOUT BINDINGS SHOULD BE PLACED AS CLOSE TO THE CORNER AS POSSIBLE.

PROJECT ADDRESS: 100 South Pointe Dr, Miami Beach, FL 33139

ARCHITECT & INTERIOR DESIGN:

YODEZEEN
ARCHITECTURAL AND INTERIOR DESIGN STUDIO

25 NW 34th Street, Miami FL 33127 USA
phone: 305.213.1321
email: info@yodezeen.com

MEP ENGINEER:

SEAL/SIGNATURE:

REVISIONS:

MARK	DATE	DESCRIPTION

SUBMITTAL:
INTERIOR DESIGN

POWER PLAN

South Beach Continuum

SCALE: AS SHOWN
DATE: 30 SEPTEMBER 2025

ID-5.0.0