APPROVED
APPROVED
April 16, 2026
APPROVED

© 2025 All images, prints and descriptions included herein are the property of **WESTHAVEN CN.**

WESTHAVEN
CONSTRUCTION SERVICES, INC.

2400 W 84th St Unit # 20,
Hialeah, FL 33016
Ph. 305 556 1416
www.westhavencn.com

THIS PROJECT HAS BEEN
APPROVED

S. CARROLL
OWNER

DATE:
April 16, 2026

© 2026 WHCN

2201 CONTINUUM NORTH
0000 Fl, 33000

ISSUE April 16, 2026
RE - ISSUE April 16, 2026

OWNER S&D CARROLL
PAGE NAME COVER

DESIGN BY J. Alonso
DRAWN BY A.Quintero

DESIGN CONCEPT

ALL MEASUREMENTS MUST BE VERIFIED IN FIELD

DISCARD ALL DRAWINGS THAT WERE MADE ON THIS ITEM PRIOR TO THE DATE BELOW:

April 16, 2026

This drawing is not intended to be used for contract pricing or fabrication purposes.
All content is subject to change

COVER PAGE

HOME THEATRE WALL PANELS

1 **HOME THEATRE WALL PANELS**
Scale:

FRONT VIEW
Scale 1:24

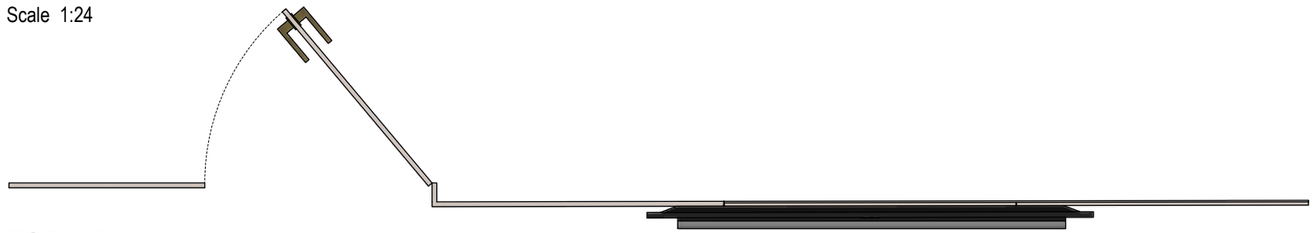

TOP VIEW
Scale 1:24

APPROVED
APPROVED
April 16, 2026
APPROVED

THIS IS NOT A SHOP DRAWING

ALL MEASUREMENTS MUST BE VERIFIED IN FIELD

TECHNICAL NOTE:
Drawings are subject to coordination and independent review as part of standard quality control procedures (ISO 9001 / AIA best practices). Subsequent revisions are a normal and expected part of the professional process..

*© 2025 All images, prints and descriptions included herein are the property of **WESTHAVEN CN.***

WESTHAVEN
CONSTRUCTION SERVICES, INC.
2400 W 84th St Unit # 20,
Hialeah, FL 33016
Ph. 305 556 1416
www.westhavencn.com

THIS PROJECT HAS BEEN
APPROVED

S. CARROLL
OWNER

DATE:
April 16, 2026

© 2026 WHCN

2201 CONTINUUM NORTH
0000 Fl, 33000

ISSUE April 16, 2026
RE - ISSUE April 16, 2026

OWNER S&D CARROLL
PAGE NAME ELEVATIONS
DESIGN BY J. Alonso
DRAWN BY A.Quintero

DESIGN CONCEPT

ALL MEASUREMENTS MUST BE VERIFIED IN FIELD

DISCARD ALL DRAWINGS THAT WERE MADE ON THIS ITEM PRIOR TO THE DATE BELOW:

April 16, 2026

This drawing is not intended to be used for contract pricing or fabrication purposes.
All content is subject to change

D - 1

HOME THEATRE WALL PANELS