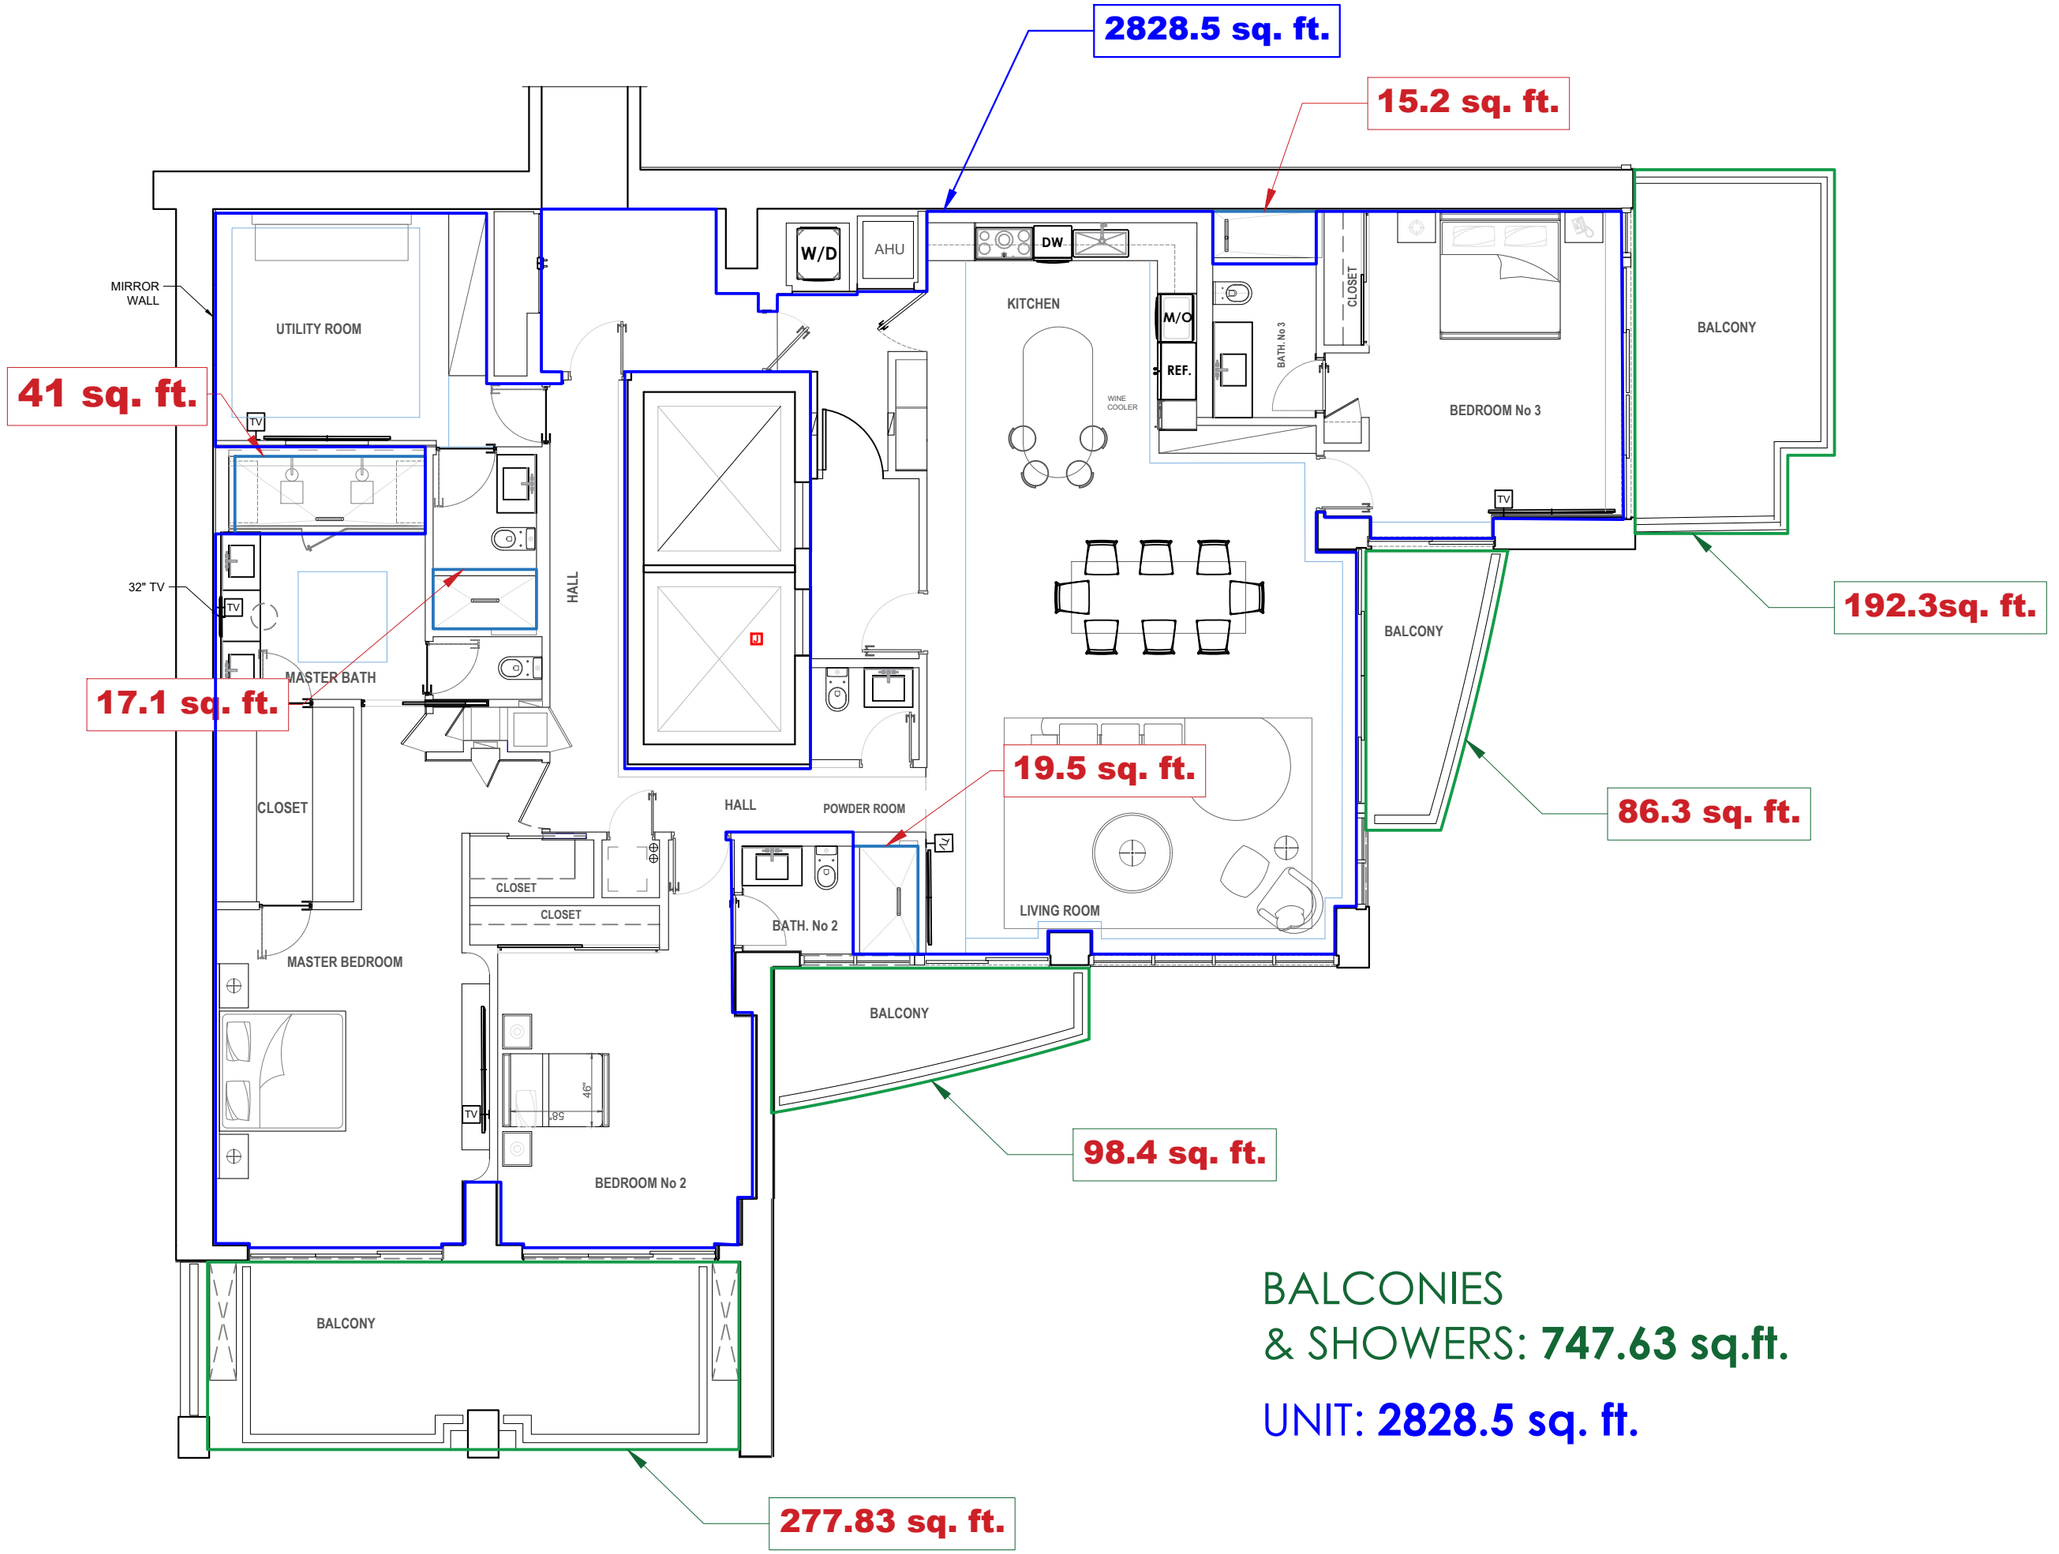

BALCONIES
& SHOWERS: **747.63 sq.ft.**

UNIT: **2828.5 sq. ft.**

Not Scaled

WESTHAVEN
CONSTRUCTION SERVICES, INC.

8254 South River Dr.
Medley, Fl 33166
Ph.305 556 1416
www.westhavencn.com

PROGRESS DRAWING
FOR APPROVAL

CONTACT DESIGN TEAM

CLIENT
CARROL
RESIDENCE
ADDRESS
ADDRESS

PROJECT
2201
PROJECT NAME
CONTINUUM NORTH

DRAWN BY
Abel Q.
DESIGN BY
Joel A.
DESCRIPTION
AREAS

E-02