NOTE:
Rendered accessories are for visualization only and not included in Westhaven Construction's scope.

APPROVED
APPROVED
April 16, 2026
APPROVED

*© 2025 All images, prints and descriptions included herein are the property of **WESTHAVEN CN.***

WESTHAVEN
CONSTRUCTION SERVICES, INC.

2400 W 84th St Unit # 20,
Hialeah, FL 33016
Ph. 305 556 1416
www.westhavencn.com

THIS PROJECT HAS BEEN
APPROVED

SD,CARROLL
OWNER

DATE:
April 16, 2026

© 2026 WHCN

2201 CONTINUUM NORTH
0000 FI, 33000

ISSUE April 16, 2026
RE - ISSUE April 16, 2026

OWNER SD,CARROLL
PAGE NAME COVER
DESIGN BY J. Alonso
DRAWN BY A.Quintero

DESIGN

ALL MEASUREMENTS MUST BE VERIFIED IN FIELD

DISCARD ALL DRAWINGS THAT WERE MADE ON THIS ITEM PRIOR TO THE DATE BELOW:

April 16, 2026

This drawing is not intended to be used for contract pricing or fabrication purposes.
All content is subject to change

COVER PAGE

MASTER SHOWER ENCLOSURES

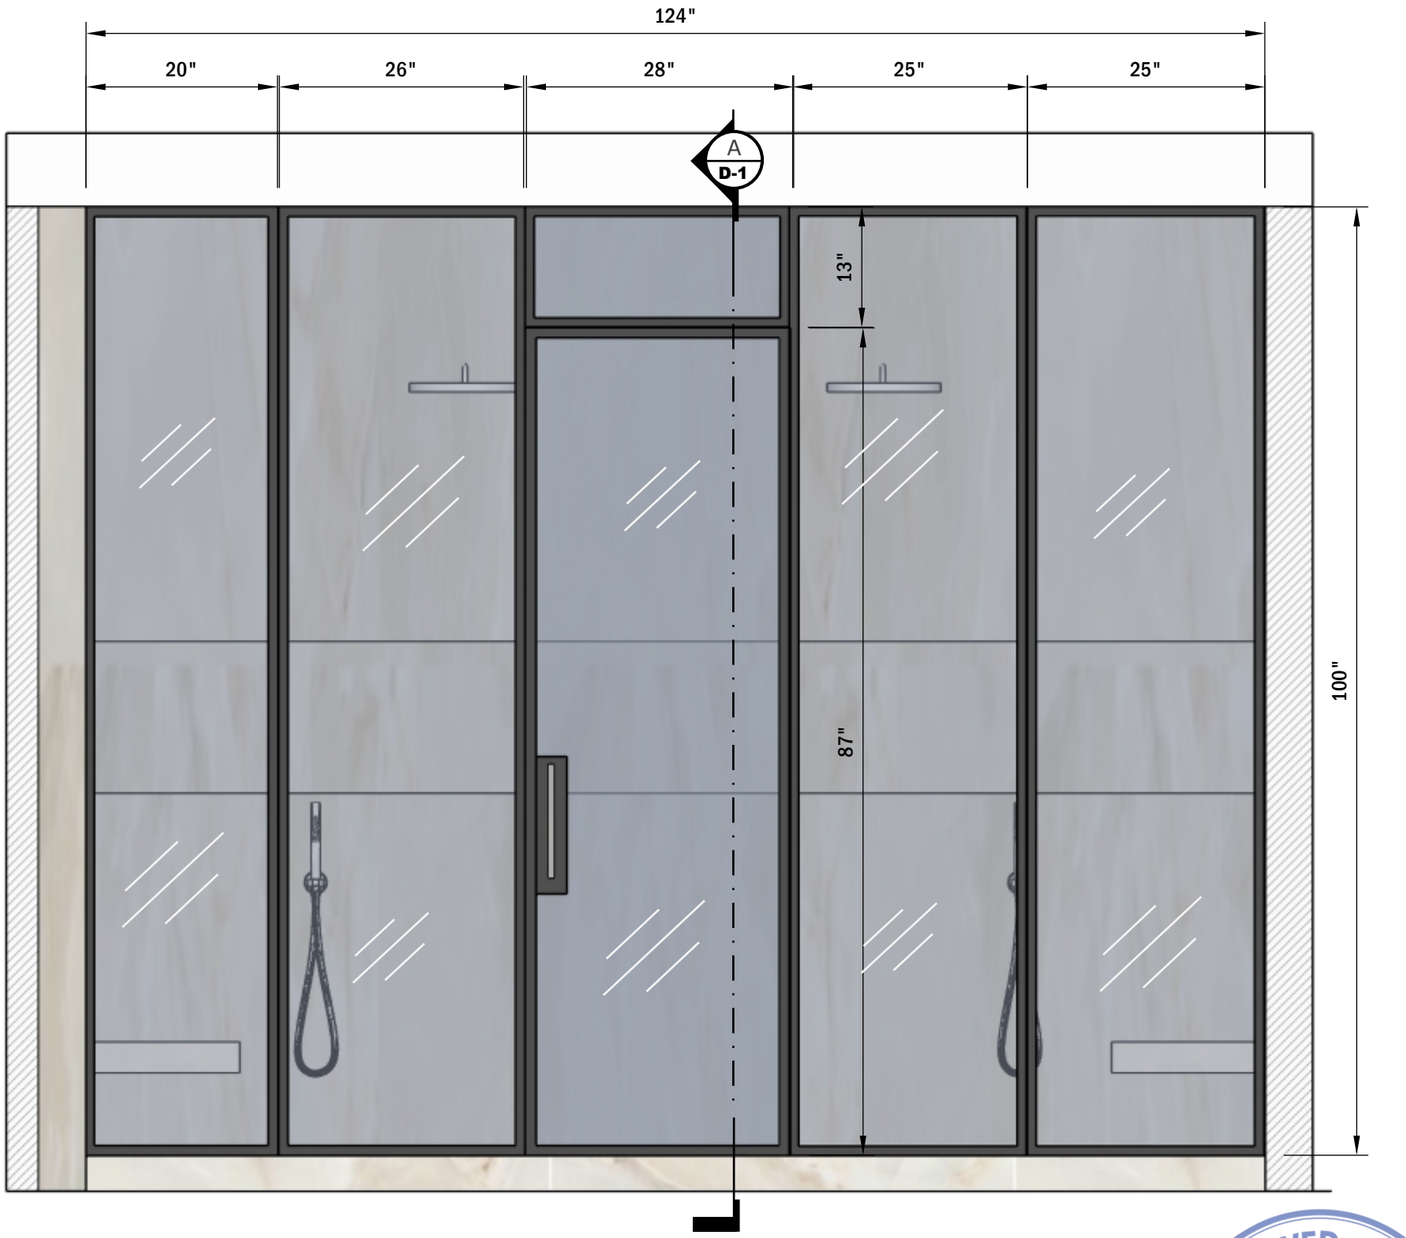

FRONT VIEW
Scale 1:16

SECTION A
Scale 1:16

1 2 3 4 5 10
Scale 1:16

APPROVED
APPROVED
April 16, 2026
APPROVED
APPROVED

© 2025 All images, prints and descriptions included herein are the property of **WESTHAVEN CN.**

WESTHAVEN
CONSTRUCTION SERVICES, INC.
2400 W 84th St Unit # 20,
Hialeah, FL 33016
Ph. 305 556 1416
www.westhavencn.com

THIS PROJECT HAS BEEN
APPROVED

SD,CARROLL
OWNER

DATE:
April 16, 2026

© 2026 WHCN

2201 CONTINUUM NORTH
0000 Fl, 33000

ISSUE April 16, 2026
RE - ISSUE April 16, 2026

OWNER SD,CARROLL
PAGE NAME ELEVATIONS
DESIGN BY J. Alonso
DRAWN BY A.Quintero

DESIGN

ALL MEASUREMENTS MUST BE VERIFIED IN FIELD

DISCARD ALL DRAWINGS THAT WERE MADE ON THIS ITEM PRIOR TO THE DATE BELOW:

April 16, 2026

This drawing is not intended to be used for contract pricing or fabrication purposes.
All content is subject to change

D - 1

MASTER SHOWER ENCLOSURES