PROPOSED FLOOR PLAN
SCALE: 1/4" = 1'-0"

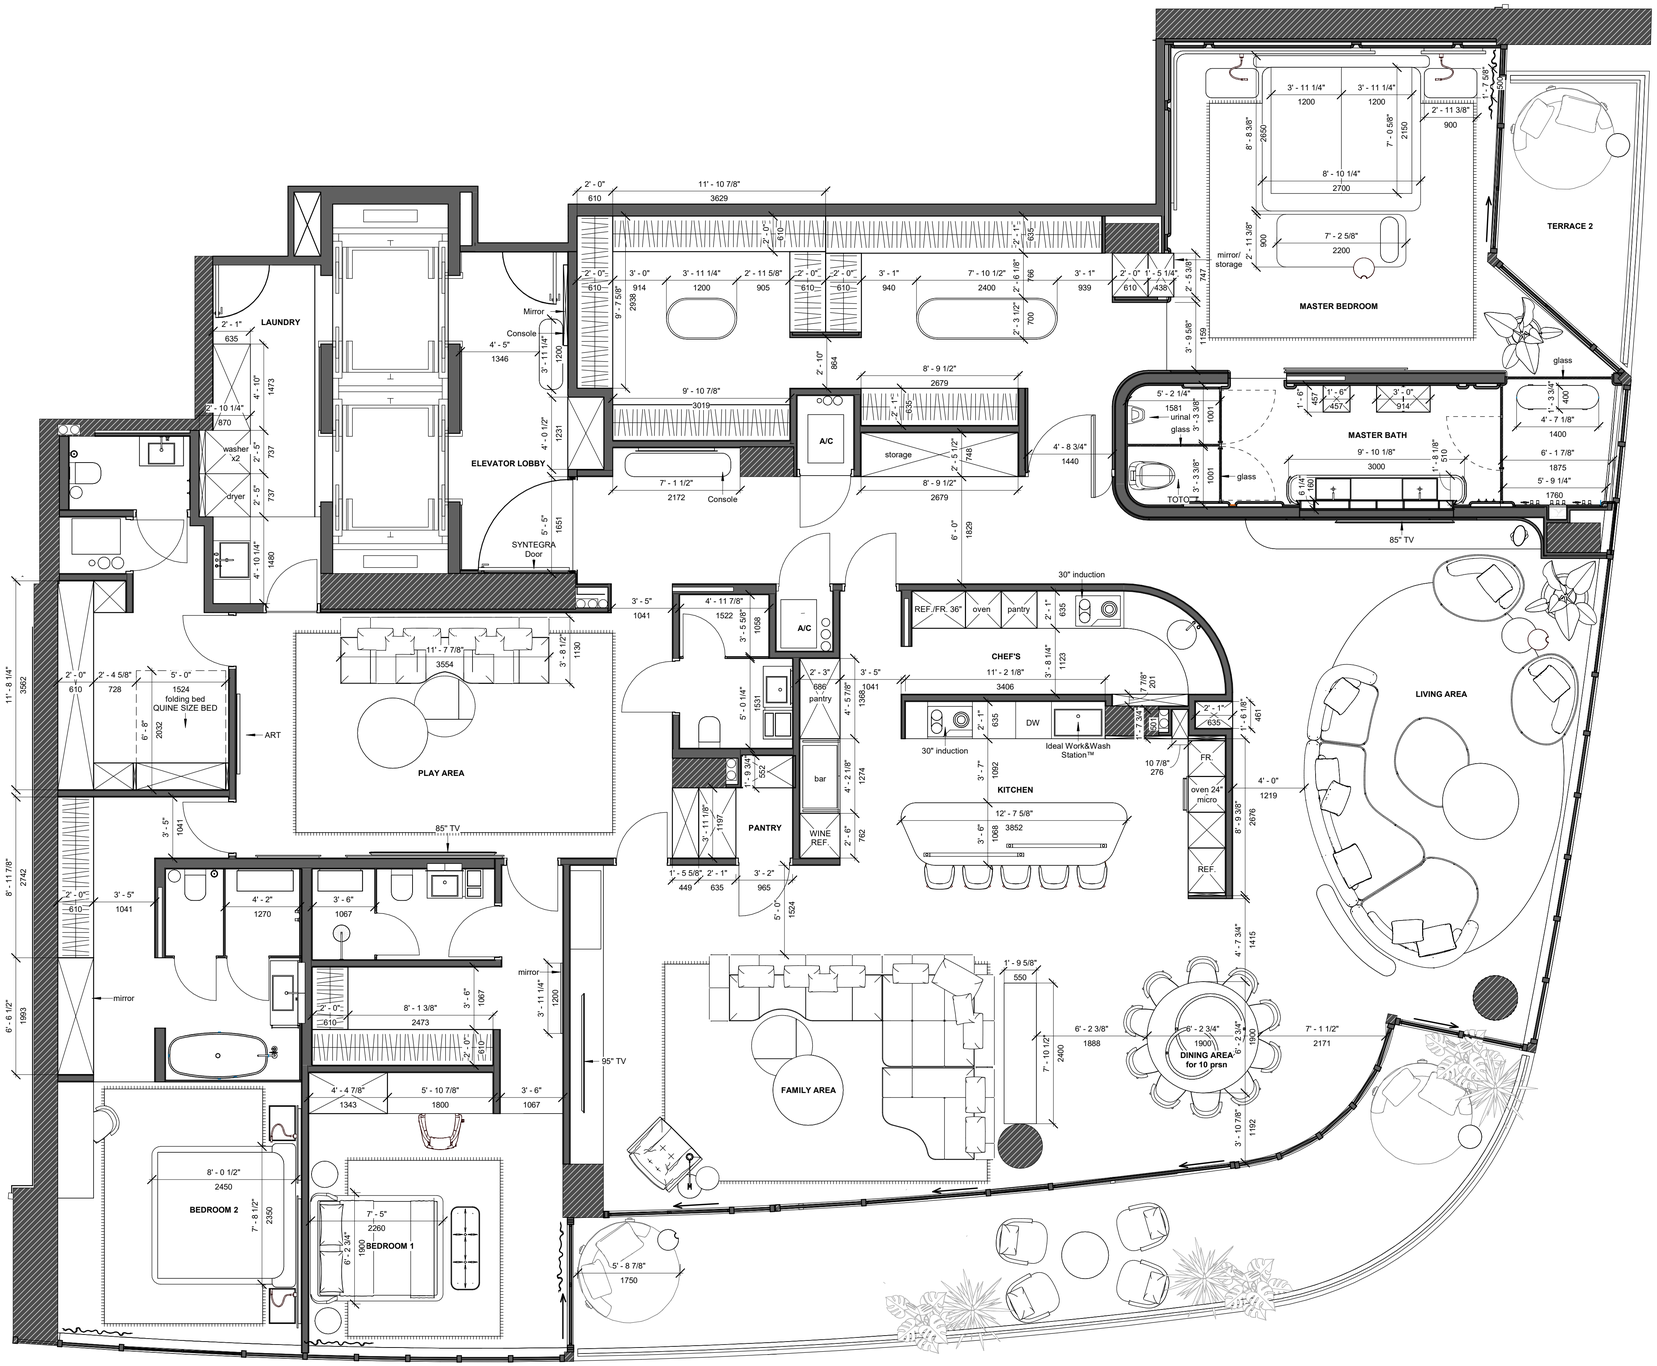

PROPOSED FLOOR PLAN NOTES

1. THE DIMENSIONS OF THE PROJECT MAY DIFFER FROM THE ACTUAL ONES. ORDER, MANUFACTURE AND INSTALLATION OF FURNITURE MUST BE CARRIED OUT IN ACCORDANCE WITH MEASUREMENTS.
2. ANY CHANGES IN SIZE OR POSITION MUST BE AGREED WITH THE ARCHITECT.

COPYRIGHT © 2025 YODEZEEN GROUP, LLC

PROJECT ADDRESS: 100 South Pointe Dr, Miami Beach, FL 33139

ARCHITECT & INTERIOR DESIGN:

YODEZEEN
ARCHITECTURAL AND INTERIOR DESIGN STUDIO

25 NW 34th Street, Miami FL 33127 USA
phone: 305.213.1321
email: info@yodezeen.com

MEP ENGINEER:

SEAL/SIGNATURE:

REVISIONS:

MARK	DATE	DESCRIPTION

SUBMITTAL:
INTERIOR DESIGN

PROPOSED PLAN

South Beach Continuum

SCALE:	AS SHOWN
DATE:	08 JANUARY 2026

ID-1.0.0

PARTITION FLOOR PLAN
SCALE: 1/4" = 1'-0"

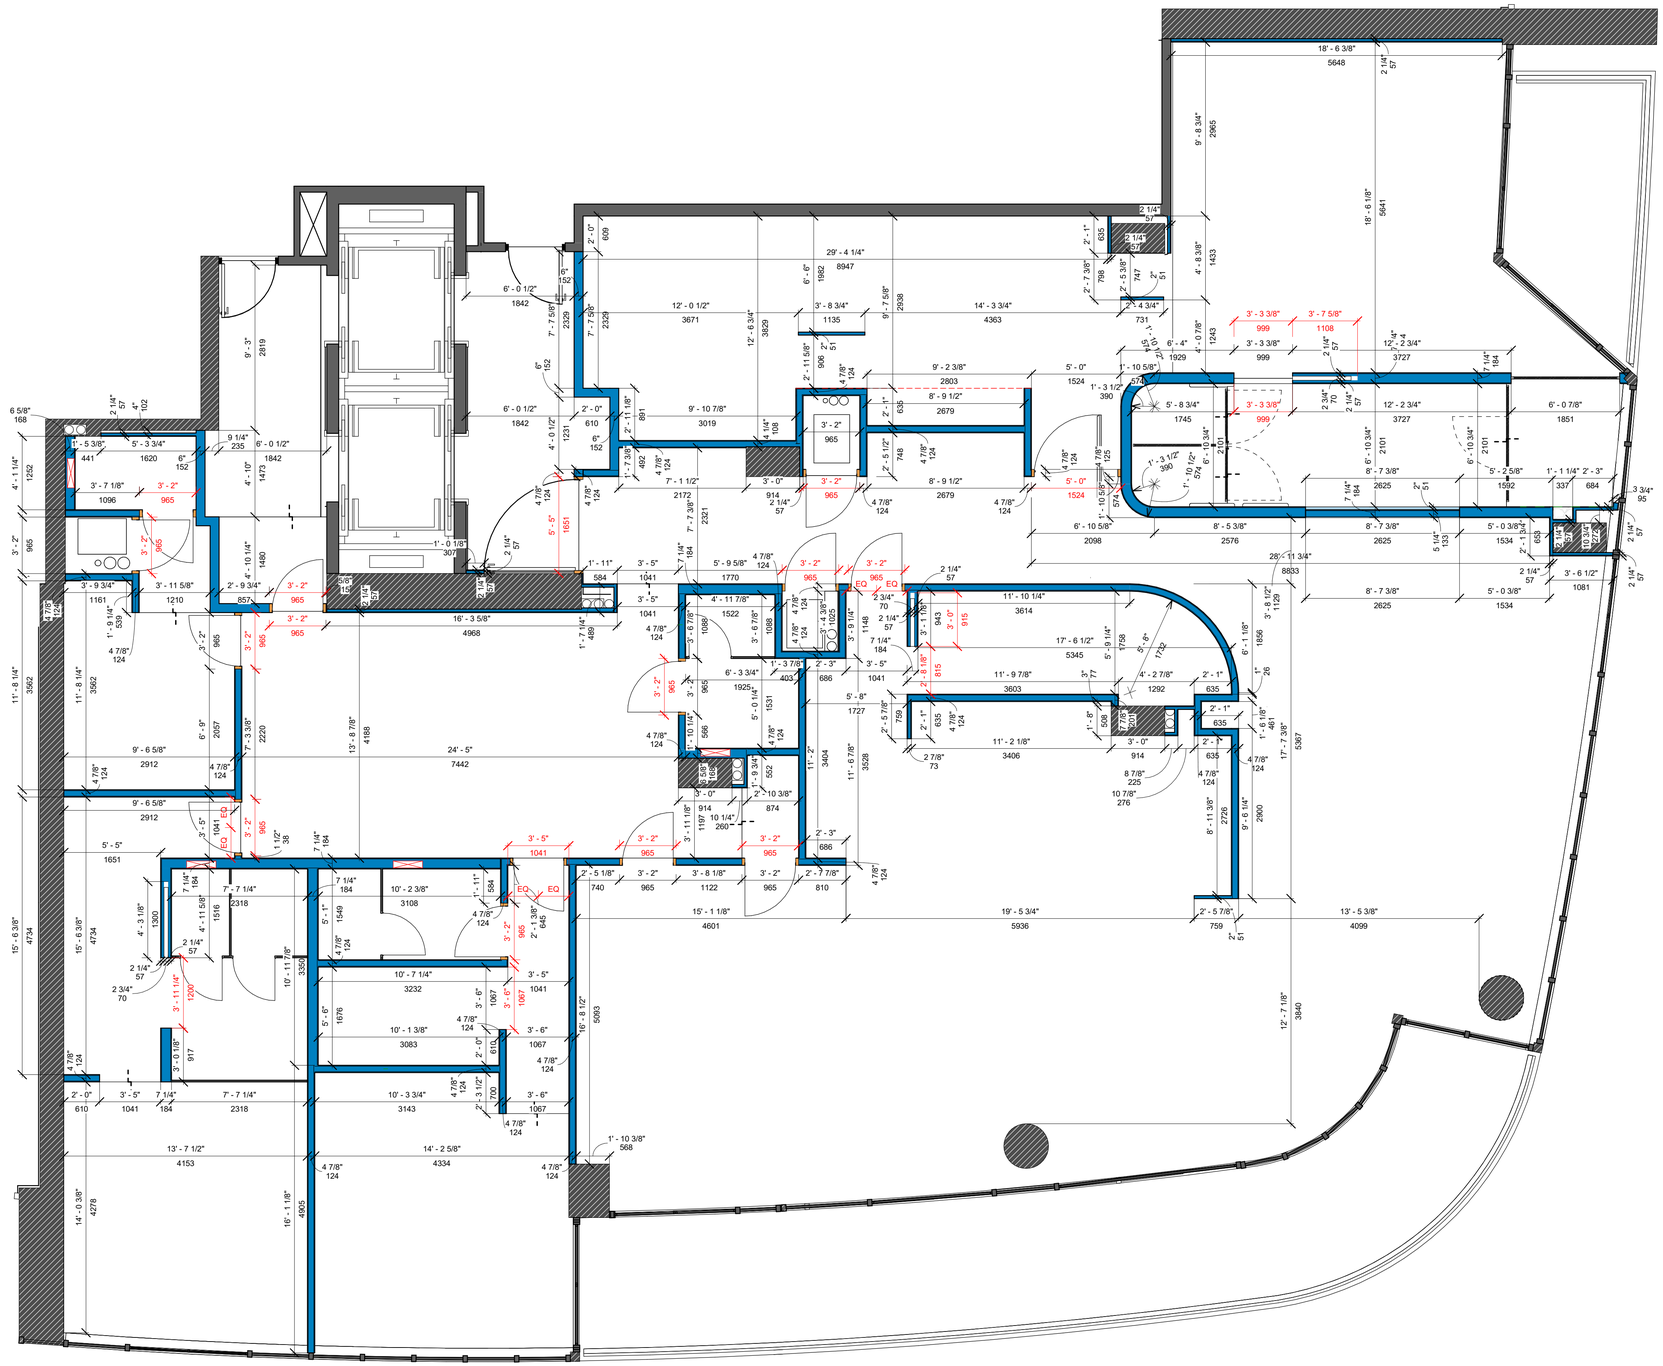

PARTITION LEGEND

SYMBOL	DESCRIPTION
TYPE 1; 2	MOUNTING DRYWALL PARTITIONS
TYPE 3; 4; 5; 6	MOUNTING DRYWALL PARTITIONS
	MOUNTING WALLS IN ONE LINE
	PROVIDE FIXING DETAILS FOR TOILET AND URINAL INSTALLATION
	PROVIDE REINFORCEMENT FOR SLIDING DOORS
	PROVIDE REINFORCEMENT
	REINFORCEMENT FOR DOORWAY
NODE 3	TAG

PARTITION PLAN. DIMENSIONS. LEGEND

SYMBOL	DESCRIPTION
2' - 4" 710	MOUNTING DIMENSIONS
TYPE 1	TAG
	EXISTING WALL (ACCORDIN GO PERMIT DRAWINGS)

PARTITION PLAN. DIMENSIONS. NOTES

1. THE LEVEL OF THE CLEAN FLOOR IS TAKEN AS THE ZERO MARK .
2. ALL HEIGHTS ARE GIVEN FROM THE CLEAN FLOOR, UNLESS OTHERWISE SPECIFIED.
3. ALL SIZES ARE CLEAN (WITHOUT FINISHING. FINISHING DIMESHIONED SEPARATELY, WITH GREEN)
4. ALL SIZE DISCREPANCIES WITH THE DRAWING MUST BE AGREED WITH THE AUTHORS OF THE PROJECT.
5. THE SHEET IS ARRANGED TOGETHER WITH THE SHEET. "FURNITURE PLAN".

COPYRIGHT © 2025 YODEZEEN GROUP, LLC

PROJECT ADDRESS: 100 South Pointe Dr, Miami Beach, FL 33139

ARCHITECT & INTERIOR DESIGN:

YODEZEEN
ARCHITECTURAL AND INTERIOR DESIGN STUDIO

25 NW 34th Street, Miami FL 33127 USA
phone: 305.213.1321
email: info@yodezeen.com

MEP ENGINEER:

SEAL/SIGNATURE:

REVISIONS:

MARK	DATE	DESCRIPTION

SUBMITTAL:
INTERIOR DESIGN

PARTITION FLOOR PLAN - DIMENSIONED

South Beach Continuum

SCALE:	AS SHOWN
DATE:	08 JANUARY 2026

ID-3.0.0