NOTE:
Rendered accessories are for visualization only and not included in Westhaven Construction's scope.

*© 2025 All images, prints and descriptions included herein are the property of **WESTHAVEN CN.***

WESTHAVEN
CONSTRUCTION SERVICES, INC.

2400 W 84th St Unit # 20,
Hialeah, FL 33016
Ph. 305 556 1416
www.westhavencn.com

PROGRESS DRAWING
FOR APPROVAL

© 2026 WHCN

CONTACT DESIGN TEAM

2201 CONTIONUUM NORTH
0000 Fl, 33000

ISSUE April 16, 2026
RE - ISSUE April 16, 2026

OWNER S&D CARROLL
PAGE NAME COVER
DESIGN BY J. Alonso
DRAWN BY A.Quintero

DESIGN CONCEPT

ALL MEASUREMENTS MUST BE VERIFIED IN FIELD

DISCARD ALL DRAWINGS THAT WERE MADE ON THIS ITEM PRIOR TO THE DATE BELOW:

April 16, 2026

This drawing is not intended to be used for contract pricing or fabrication purposes.
All content is subject to change

D - 1

POWDER ROOM

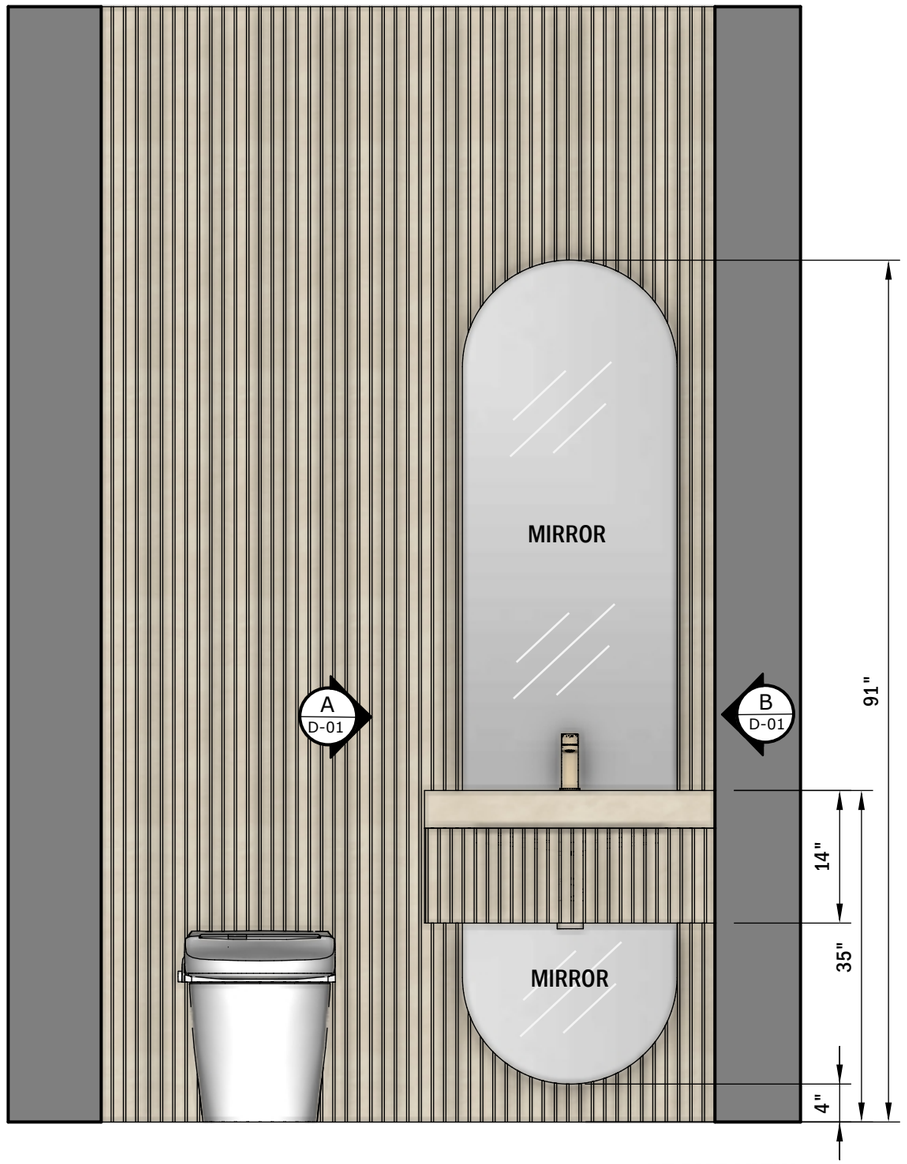

FRONT VIEW
Scale 1:16

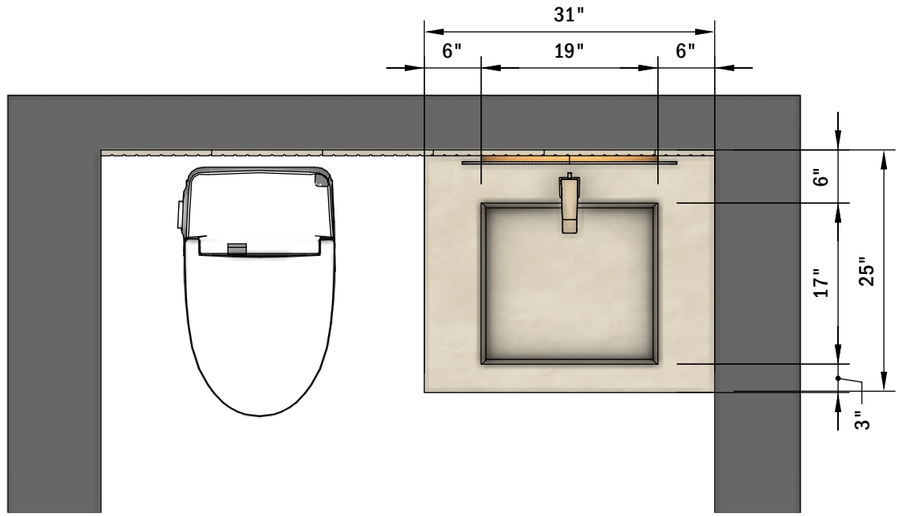

TOP VIEW
Scale 1:16

FLUTTED DETA
Ukiyo GV2
25mm / Fluting 5mm
Depth flutting 3mm

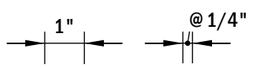

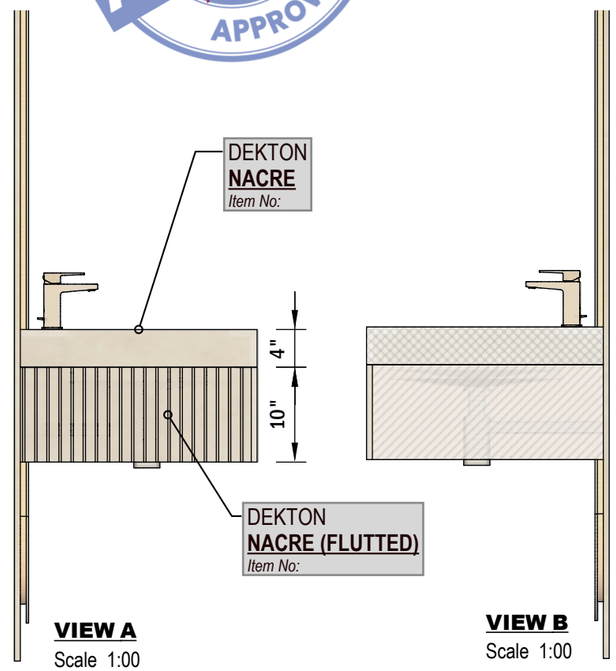

VIEW A
Scale 1:00

VIEW B
Scale 1:00

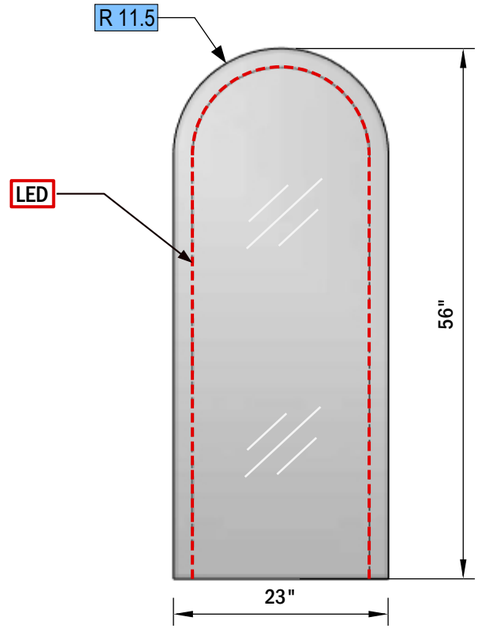

APPROVED
APPROVED
April 16, 2026
APPROVED

© 2025 All images, prints and descriptions included herein are the property of **WESTHAVEN CN.**

WESTHAVEN
CONSTRUCTION SERVICES, INC.
2400 W 84th St Unit # 20,
Hialeah, FL 33016
Ph. 305 556 1416
www.westhavencn.com

PROGRESS DRAWING
FOR APPROVAL

© 2026 WHCN

CONTACT DESIGN TEAM

2201 CONTIONUM NORTH
0000 Fl, 33000

ISSUE April 16, 2026
RE - ISSUE April 16, 2026

DESIGN BY J. Alonso
OWNER S&D CARROLL
DRAWN BY A.Quintero
PAGE NAME ELEVATIONS

DESIGN CONCEPT

ALL MEASUREMENTS MUST BE VERIFIED IN FIELD

DISCARD ALL DRAWINGS THAT WERE MADE ON THIS ITEM PRIOR TO THE DATE BELOW:

April 16, 2026

This drawing is not intended to be used for contract pricing or fabrication purposes.
All content is subject to change

D - 2

POWDER ROOM